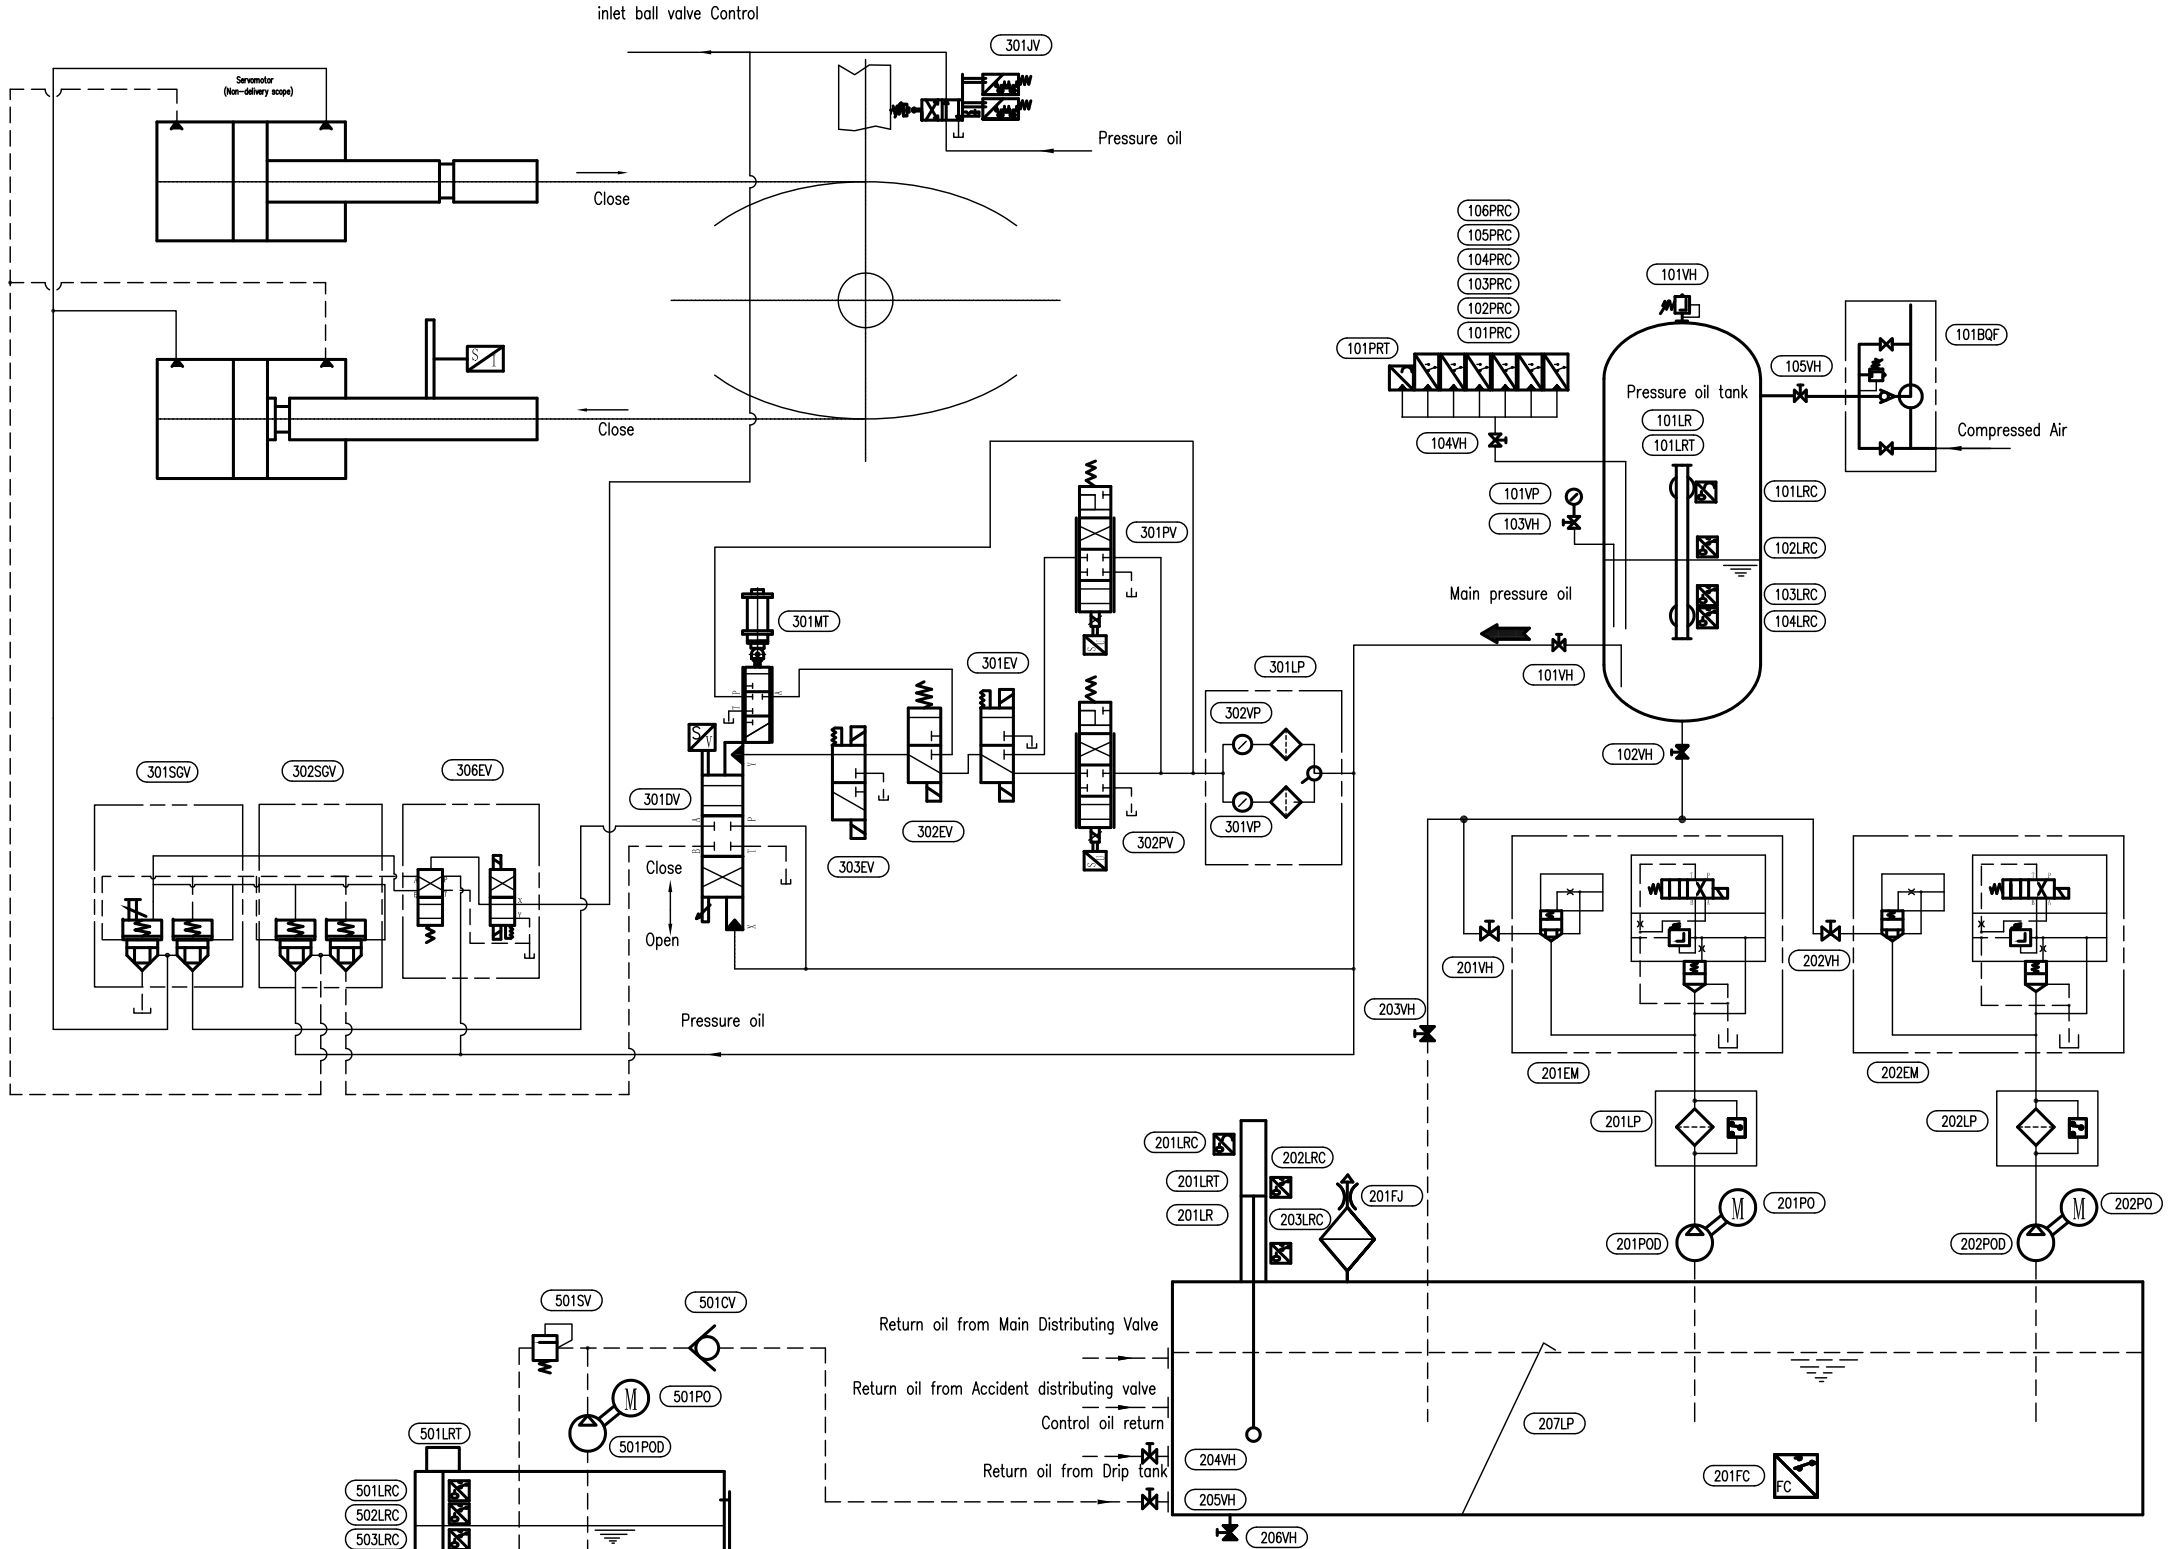


SN		Name	Quantity	Remarks	SN		Name	Quantity	Remarks	SN		Name	Quantity	Remarks
30	301VP 302VP	Pressure gauge	2		15	201POD 201POD	Oil pump	2	
29	301JV	Mechanical overspeed protection device	1		14	201PO 202PO	AC Motor	2	
28	306EV	Accident control valve	1		13	201FJ	Air Filter	1	
27	301SGV 302SGV	Accident distributing valve	2		12	201LR	Level indicator	1	
26	301ET	Auto center-return device	1		11	201LRT	Level sensor	1	
25	301EV	A/B changeover valve	1		10	201LRC-203LRC	Liquid Level Switches	3	
24	302EV	Manual/Automatic changeover valve	1		9	101VH-105VH	Cut-off valve	5	
23	303EV	Electric Emergency Shutdown Valve	1		8	101BQF	Automatically supply air valve	1	
22	301LP	Duplex oil filter	1		7	101VQ	Air safety valve	1	
21	301PV 302PV	Proportional valve	2		6	101LR	Level indicator	1	
20	301DV	Main Distributing Valve	1		5	101LRC-104LRC	Liquid Level Switches	4	
19	201VH-206VH	Cut-off valve	6		4	101LRT	Level sensor	1	
18	201EM 202EM	Combination Valve	2		3	101VP	Pressure gauge	1	
17	201FC	Oil-water mixing announcer	1		2	101PRT	Pressure sensor	1	
16	207LP	Filter screen	1		1	101PRC-105PRC	Pressure Switches	6	

SN		Name	Quantity	Remarks
27				
26	501POD	Oil pump	1	
25	501PO	AC Motor	1	
24	501LR	Level indicator	1	
23	501LRT	Level sensor	1	
22	501LRC-503LRC	Liquid Level Switches	3	
21	501FC	Oil-water mixing announcer	1	

REV. NO.	REVISION DESCRIPTION

REPUBLIC OF UGANDA
MINISTRY OF ENERGY AND MINERAL DEVELOPMENT

PROJECT
PROCUREMENT OF EPC CONTRACT FOR
600MW KARUMA HYDRO POWER PLANT

EPC CONTRACTOR
SINOHYDRO

DESIGNER
HYDROCHINA HUADONG ENGINEERING CORPORATION

DRAWING TITLE
Hydraulic Schematic Diagram of Governing System
(SHEET-1 OF)

DRAWN.	DESIGNED.	CHECKED.
EXAMINED. ( )	VERIFIED. ( )	APPROVED.

DRAWING NUMBER: DD-PH-HM-M007-J001 **REVISION:** 0

FORMAT: A3 **DATE:** 2016-6-14 **SCALE:AS SHOWN**

OWNERS ENGINEER
ENERGY INFRATECH PRIVATE LTD.
NEW DELHI , INDIA

This document is the sole property of MEMD and may not be published or made available to third porties without prior written consent.